





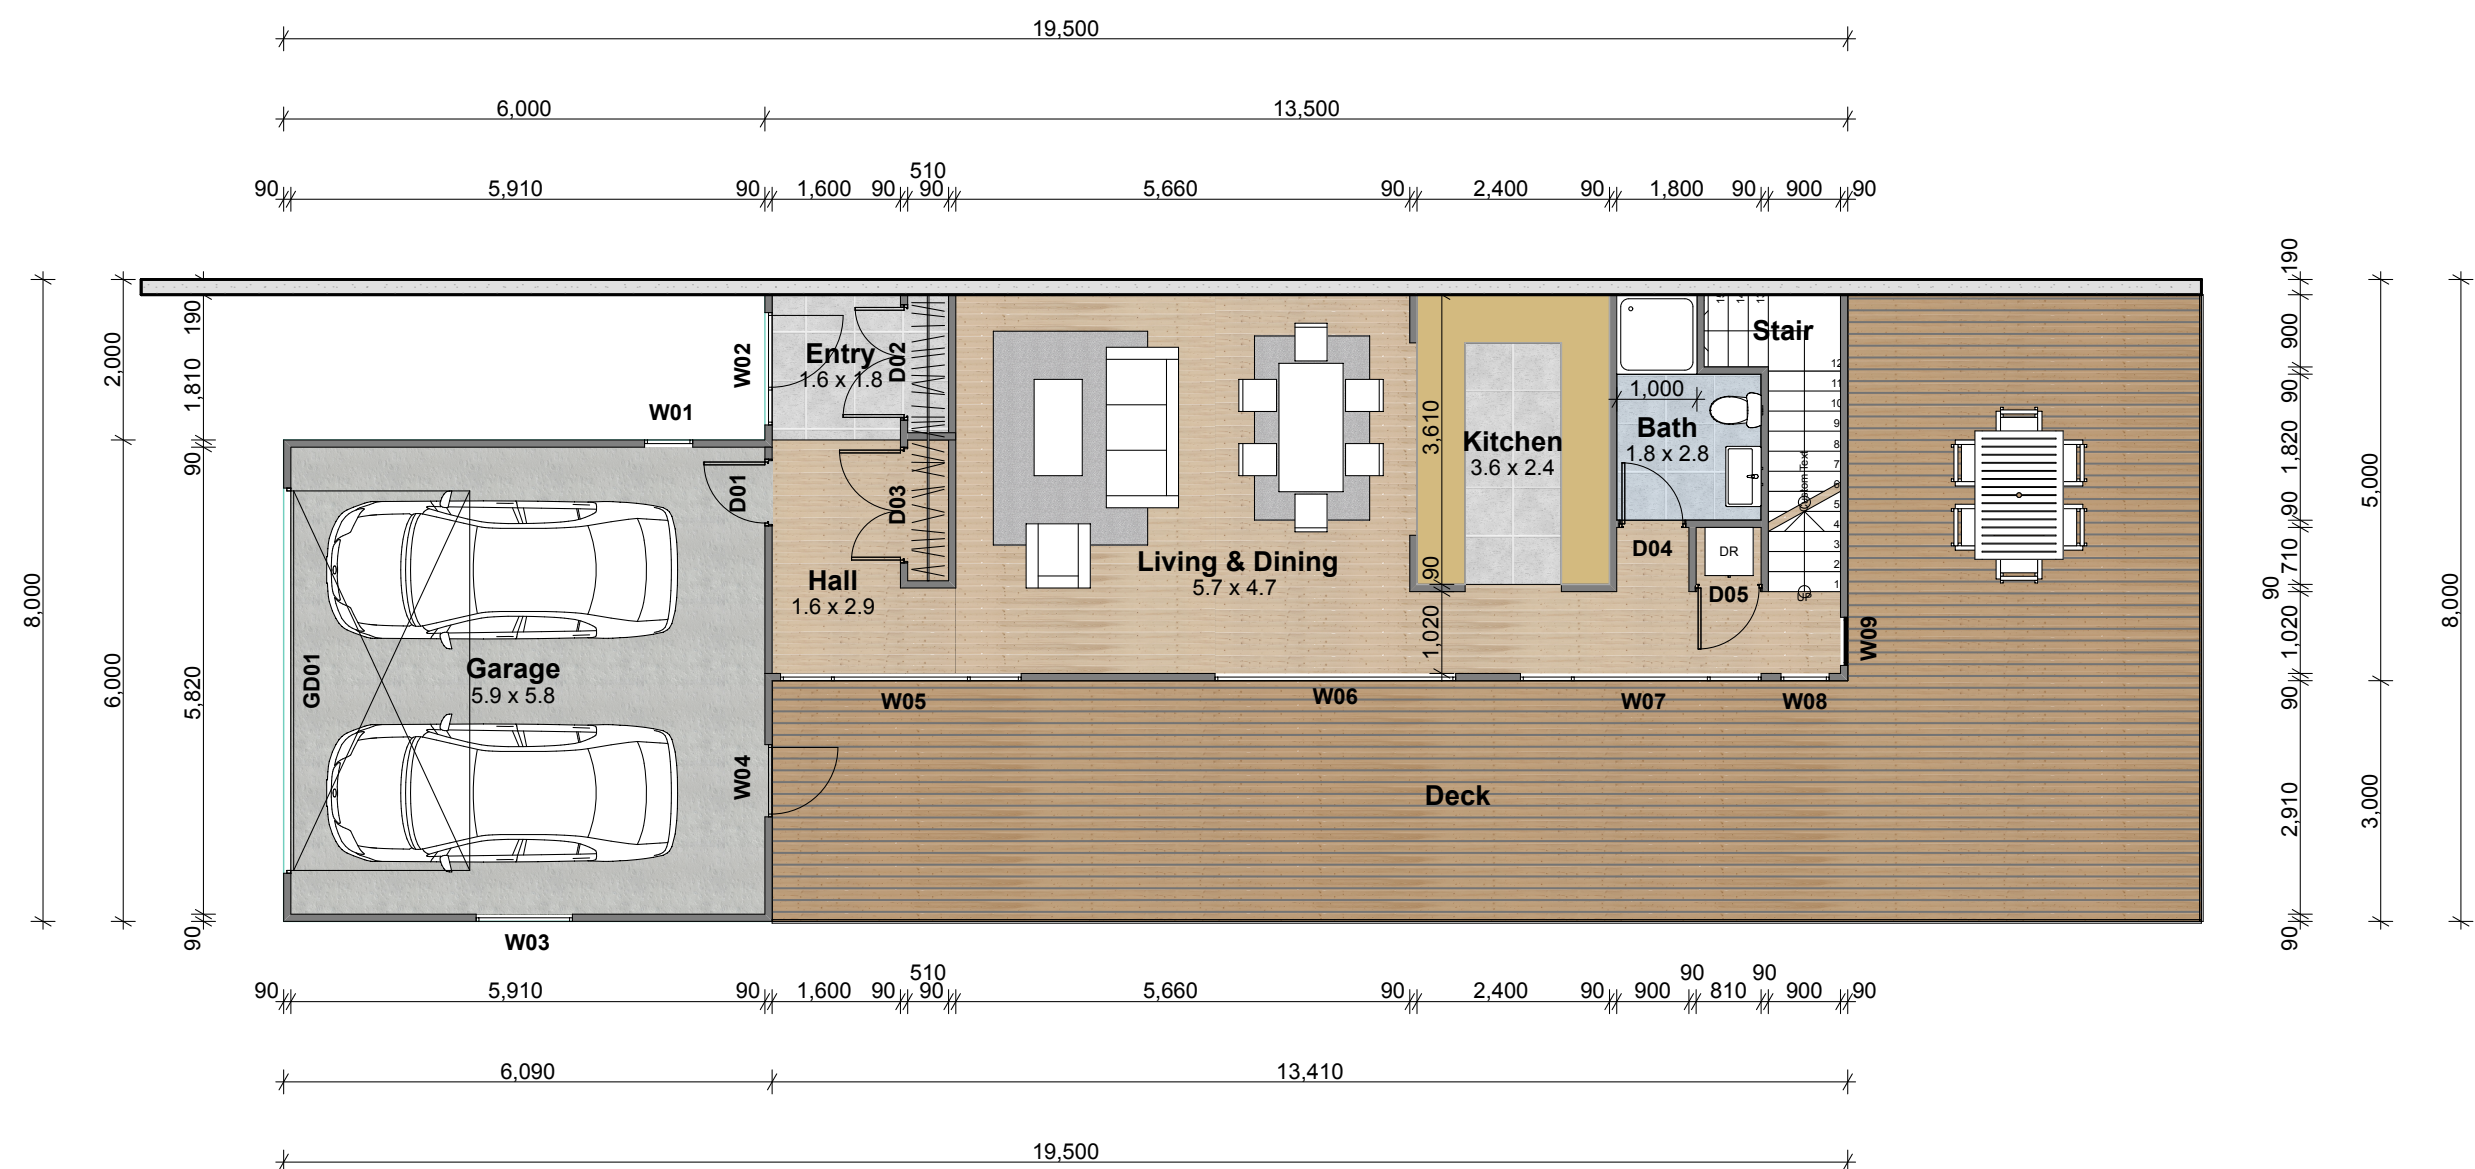

DIMENSIONS

Floor Area	133m ²
Garage Area	35m ²
Total Floor Area	168m ²


Ground Floor Plan Wall Set-out 1:100

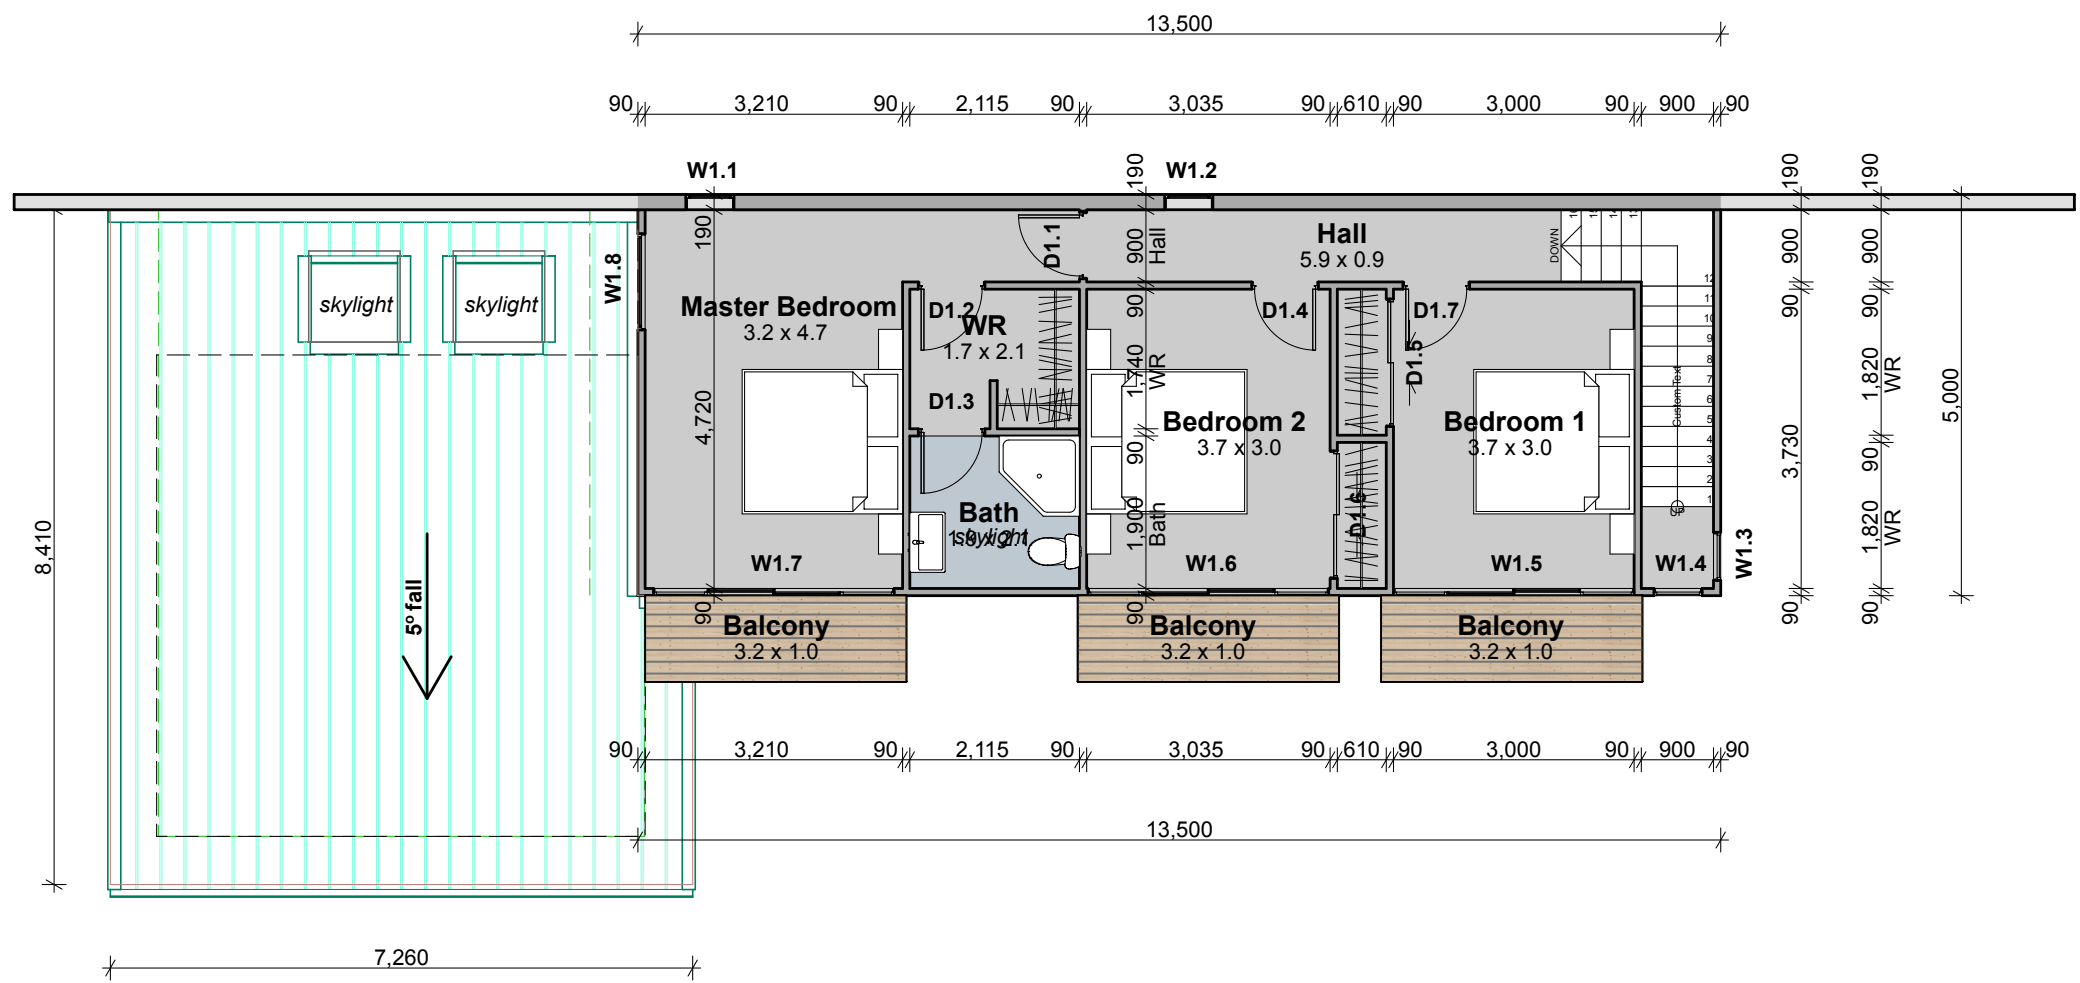

First Floor Plan Wall Set-out 1:100


DIMENSIONS

Floor Area	133m ²
Garage Area	35m ²
Total Floor Area	168m ²

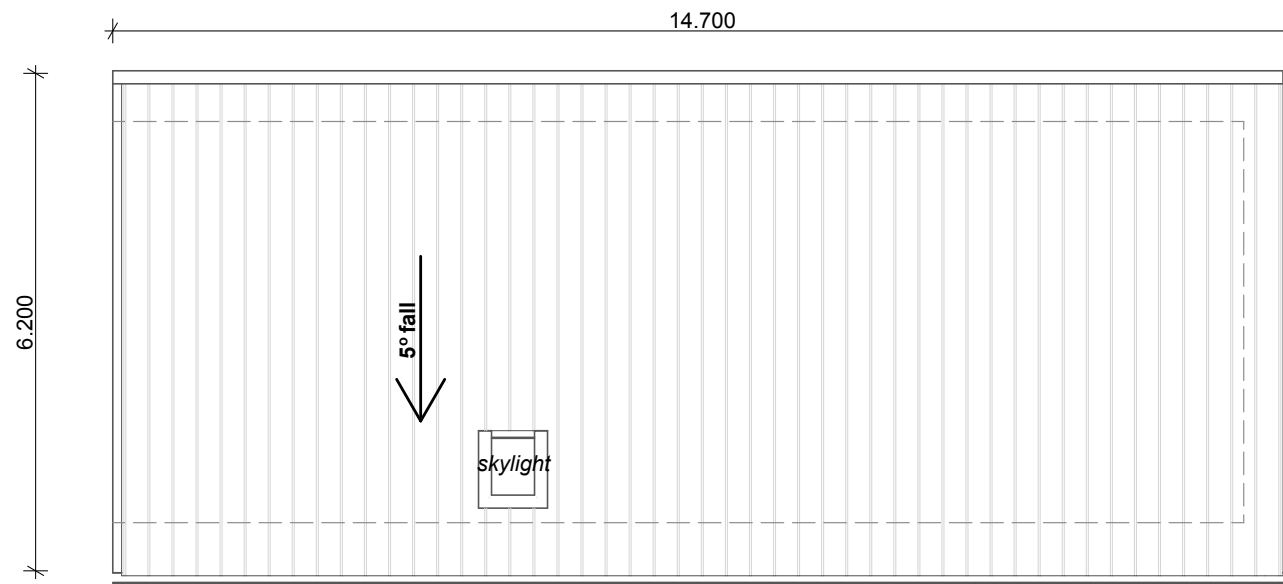

Roof Plan

1:100

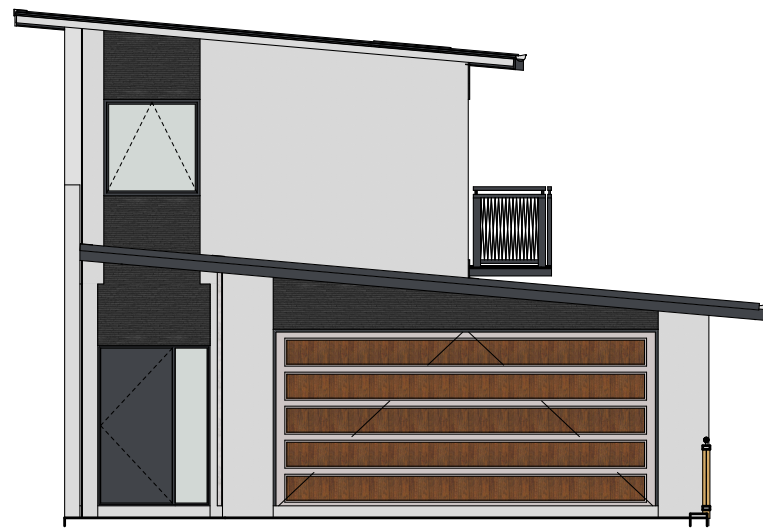


F Front Elevation




B Back Elevation



S Side Elevation

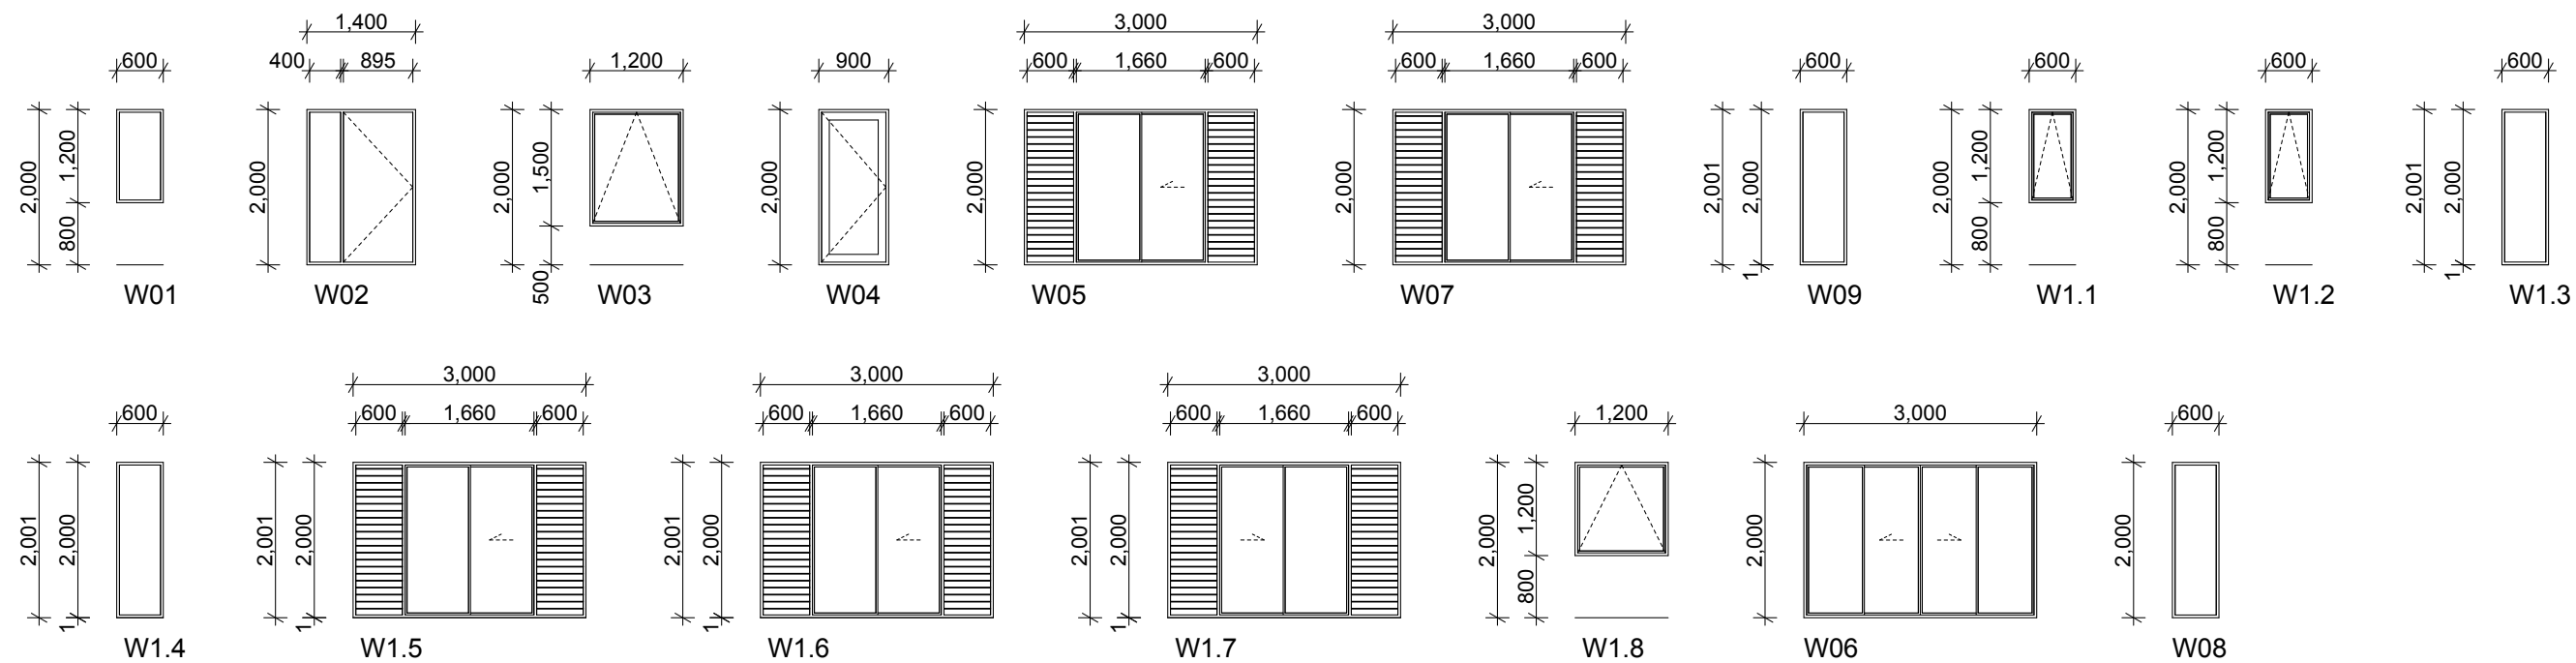

External Joinery Schedule 1:100

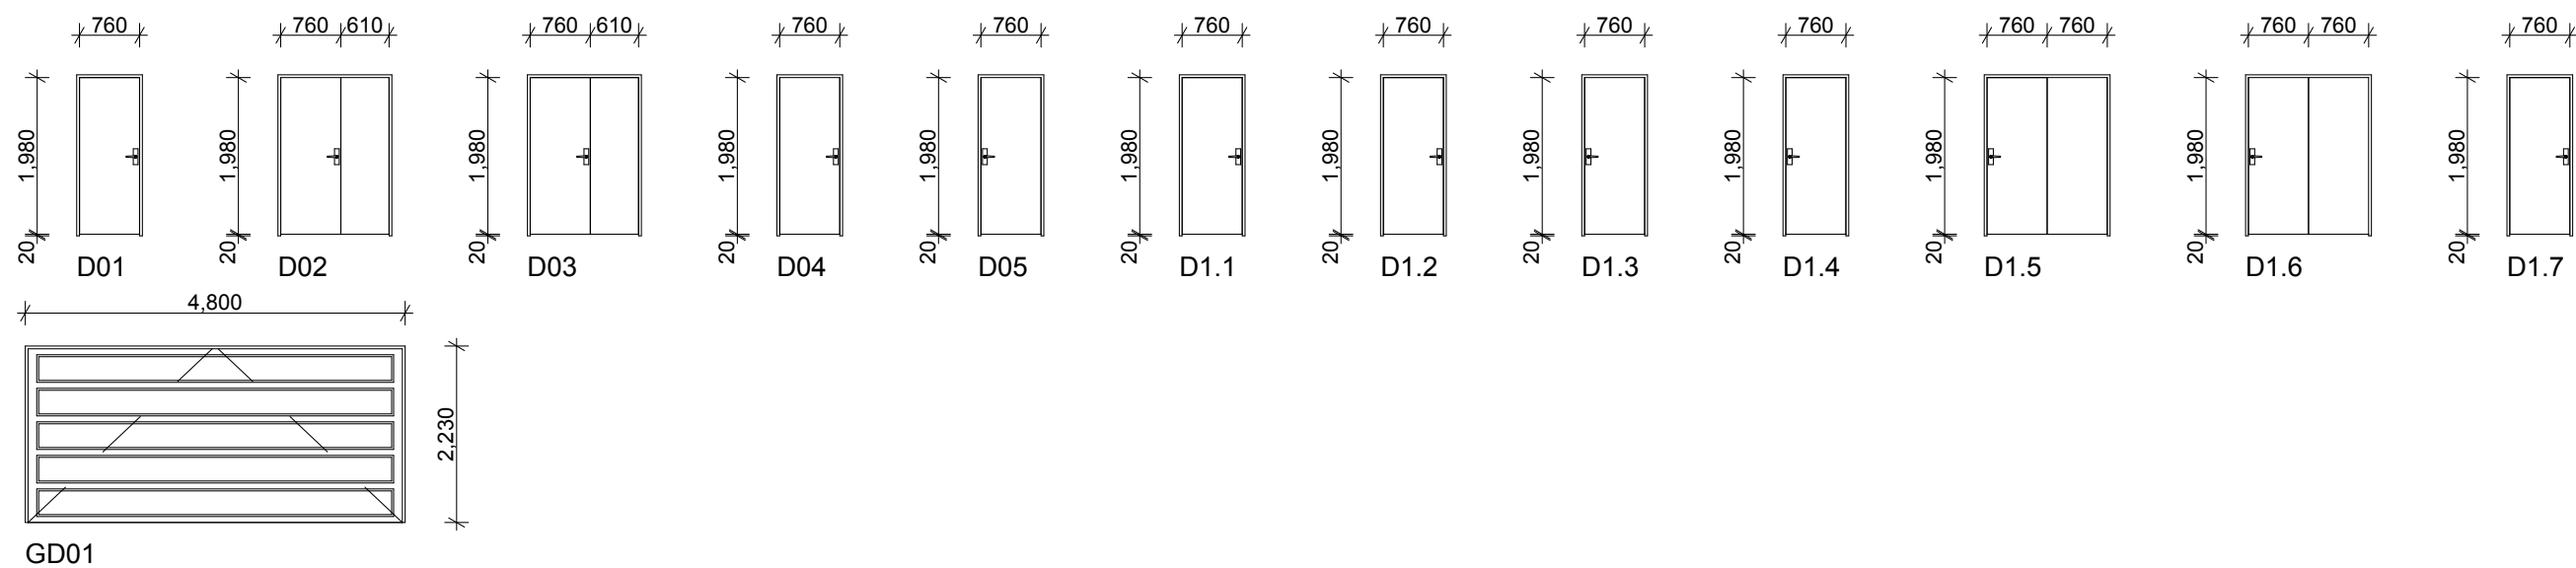

Internal Joinery and Garage Door Schedule 1:100